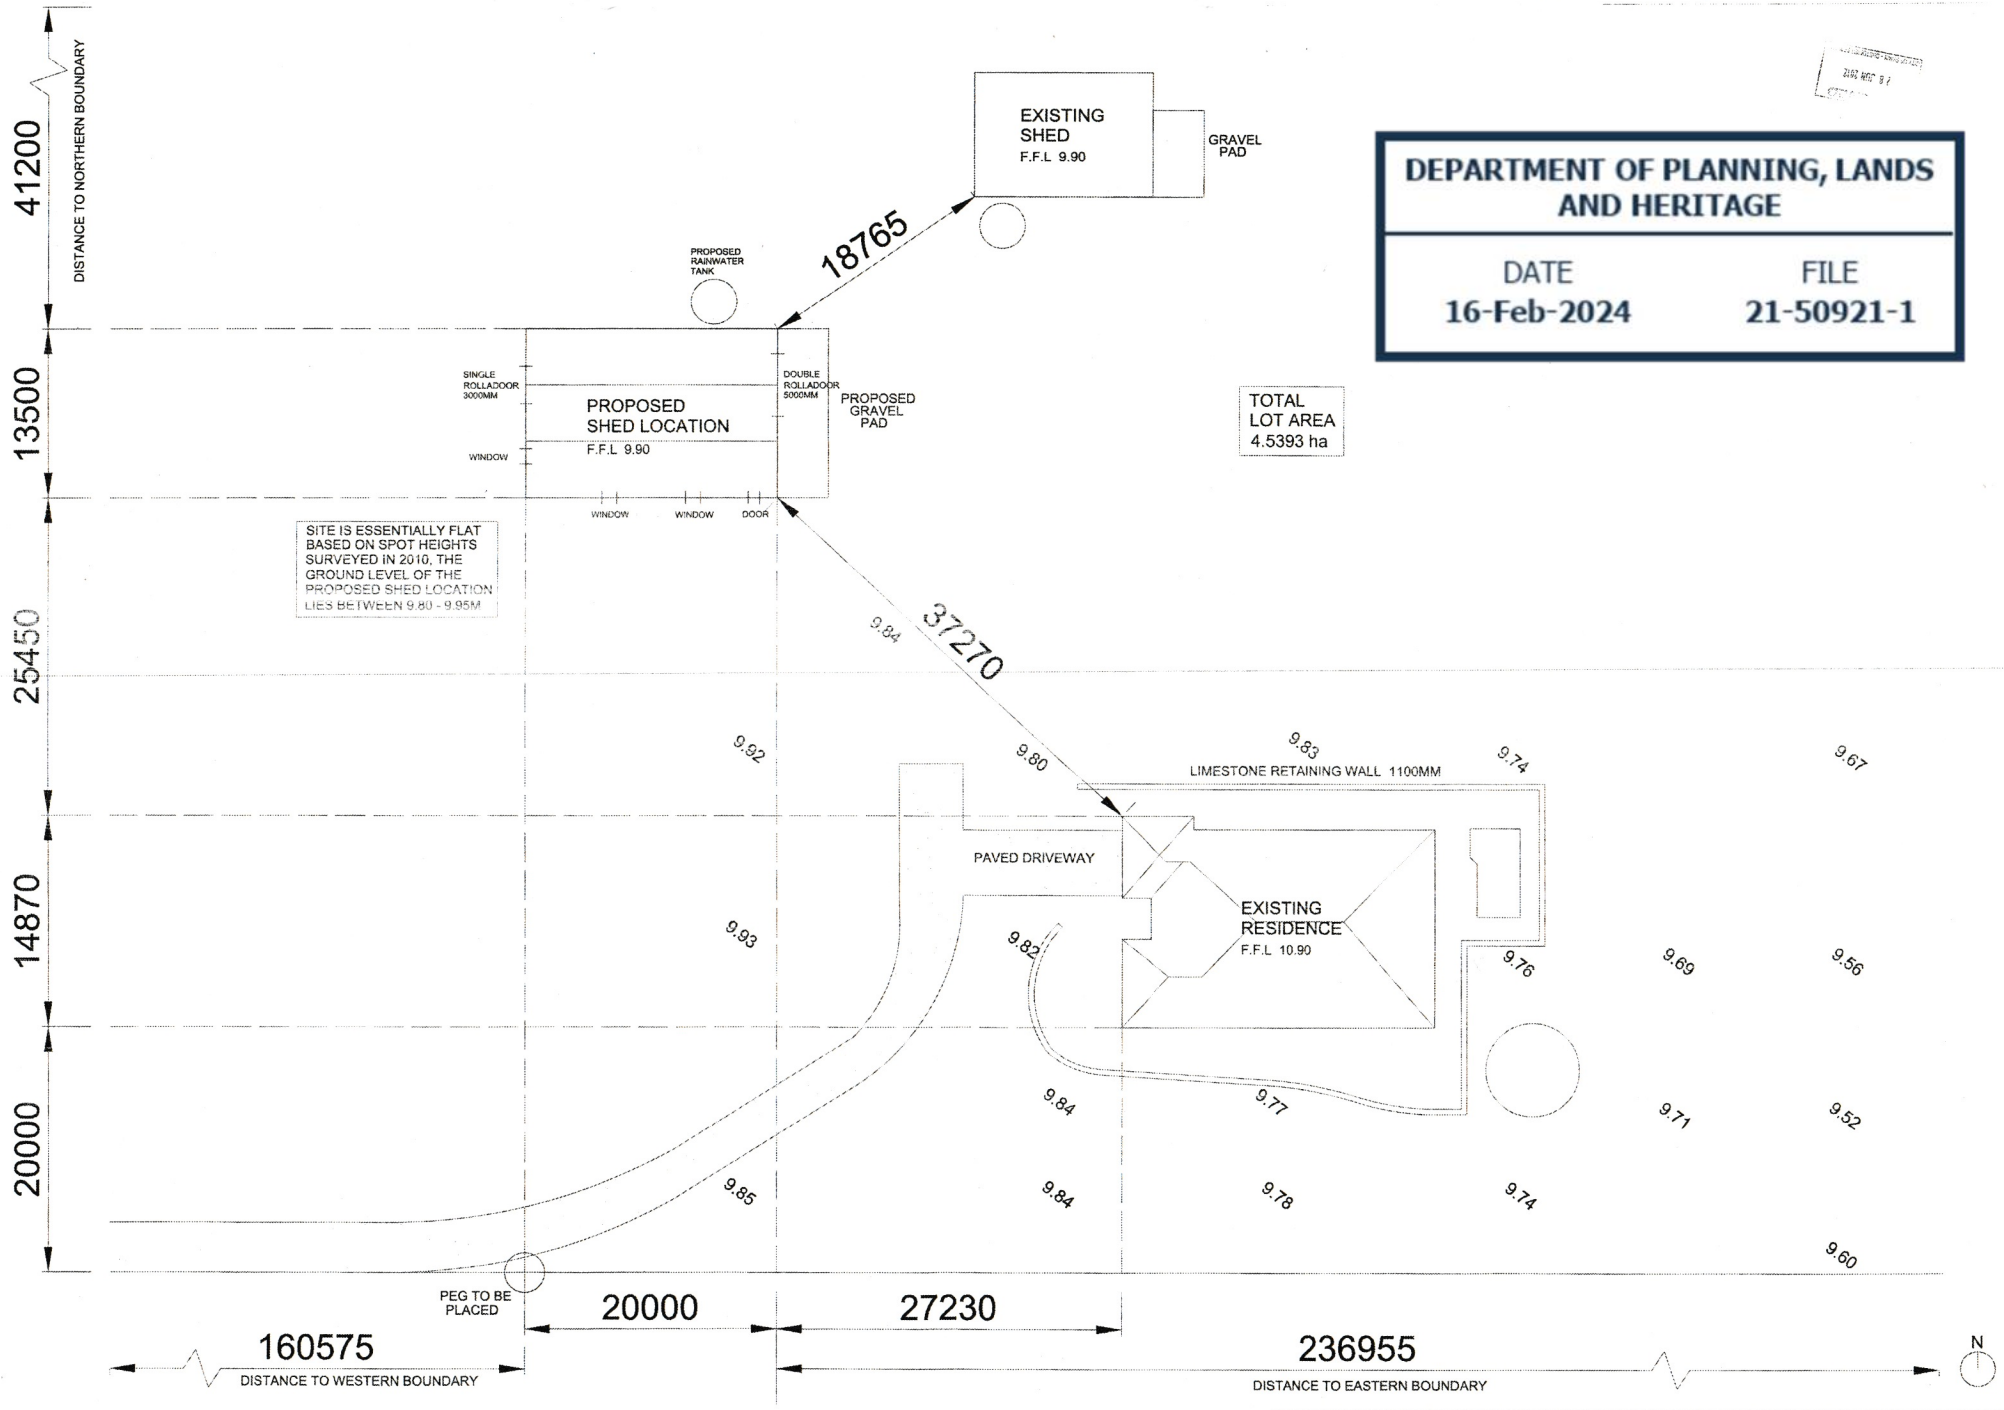
DISTANCE TO NORTHERN BOUNDARY
41200
13500
25450
14870
20000
EXISTING SHED
F.F.L 9.90
GRAVEL PAD
18765
PROPOSED RAINWATER TANK
SINGLE ROLLADOOR 3000MM
DOUBLE ROLLADOOR 5000MM
PROPOSED SHED LOCATION
F.F.L 9.90
PROPOSED GRAVEL PAD
WINDOW
WINDOW
WINDOW
DOOR
SITE IS ESSENTIALLY FLAT BASED ON SPOT HEIGHTS SURVEYED IN 2010, THE GROUND LEVEL OF THE PROPOSED SHED LOCATION LIES BETWEEN 9.80 - 9.95M
9.84
37270
9.92
9.80
9.83
LIMESTONE RETAINING WALL 1100MM
9.74
9.67
PAVED DRIVEWAY
EXISTING RESIDENCE
F.F.L 10.90
9.93
9.82
9.76
9.69
9.56
9.84
9.77
9.71
9.52
9.85
9.84
9.78
9.74
9.60
PEG TO BE PLACED
20000
27230
160575
DISTANCE TO WESTERN BOUNDARY
236955
DISTANCE TO EASTERN BOUNDARY
N
TOTAL LOT AREA 4.5393 ha
DEPARTMENT OF PLANNING, LANDS AND HERITAGE
DATE 16-Feb-2024
FILE 21-50921-1
MARTIN BUCK LOT #1050 GREAT NORTHERN HIGHWAY
SITE PLAN 1:200